MAP OF
WOLF CREEK INTERCOUNTY DRAIN
DRAINAGE DISTRICT

CONWAYTOWNSHIP, LIVINGSTON COUNTY, MICHIGAN
LEROY AND LOCKE TOWNSHIPS, INGHAM COUNTY, MICHIGAN
ANTRIM AND PERRY TOWNSHIPS, SHIAWASSEE COUNTY, MICHIGAN

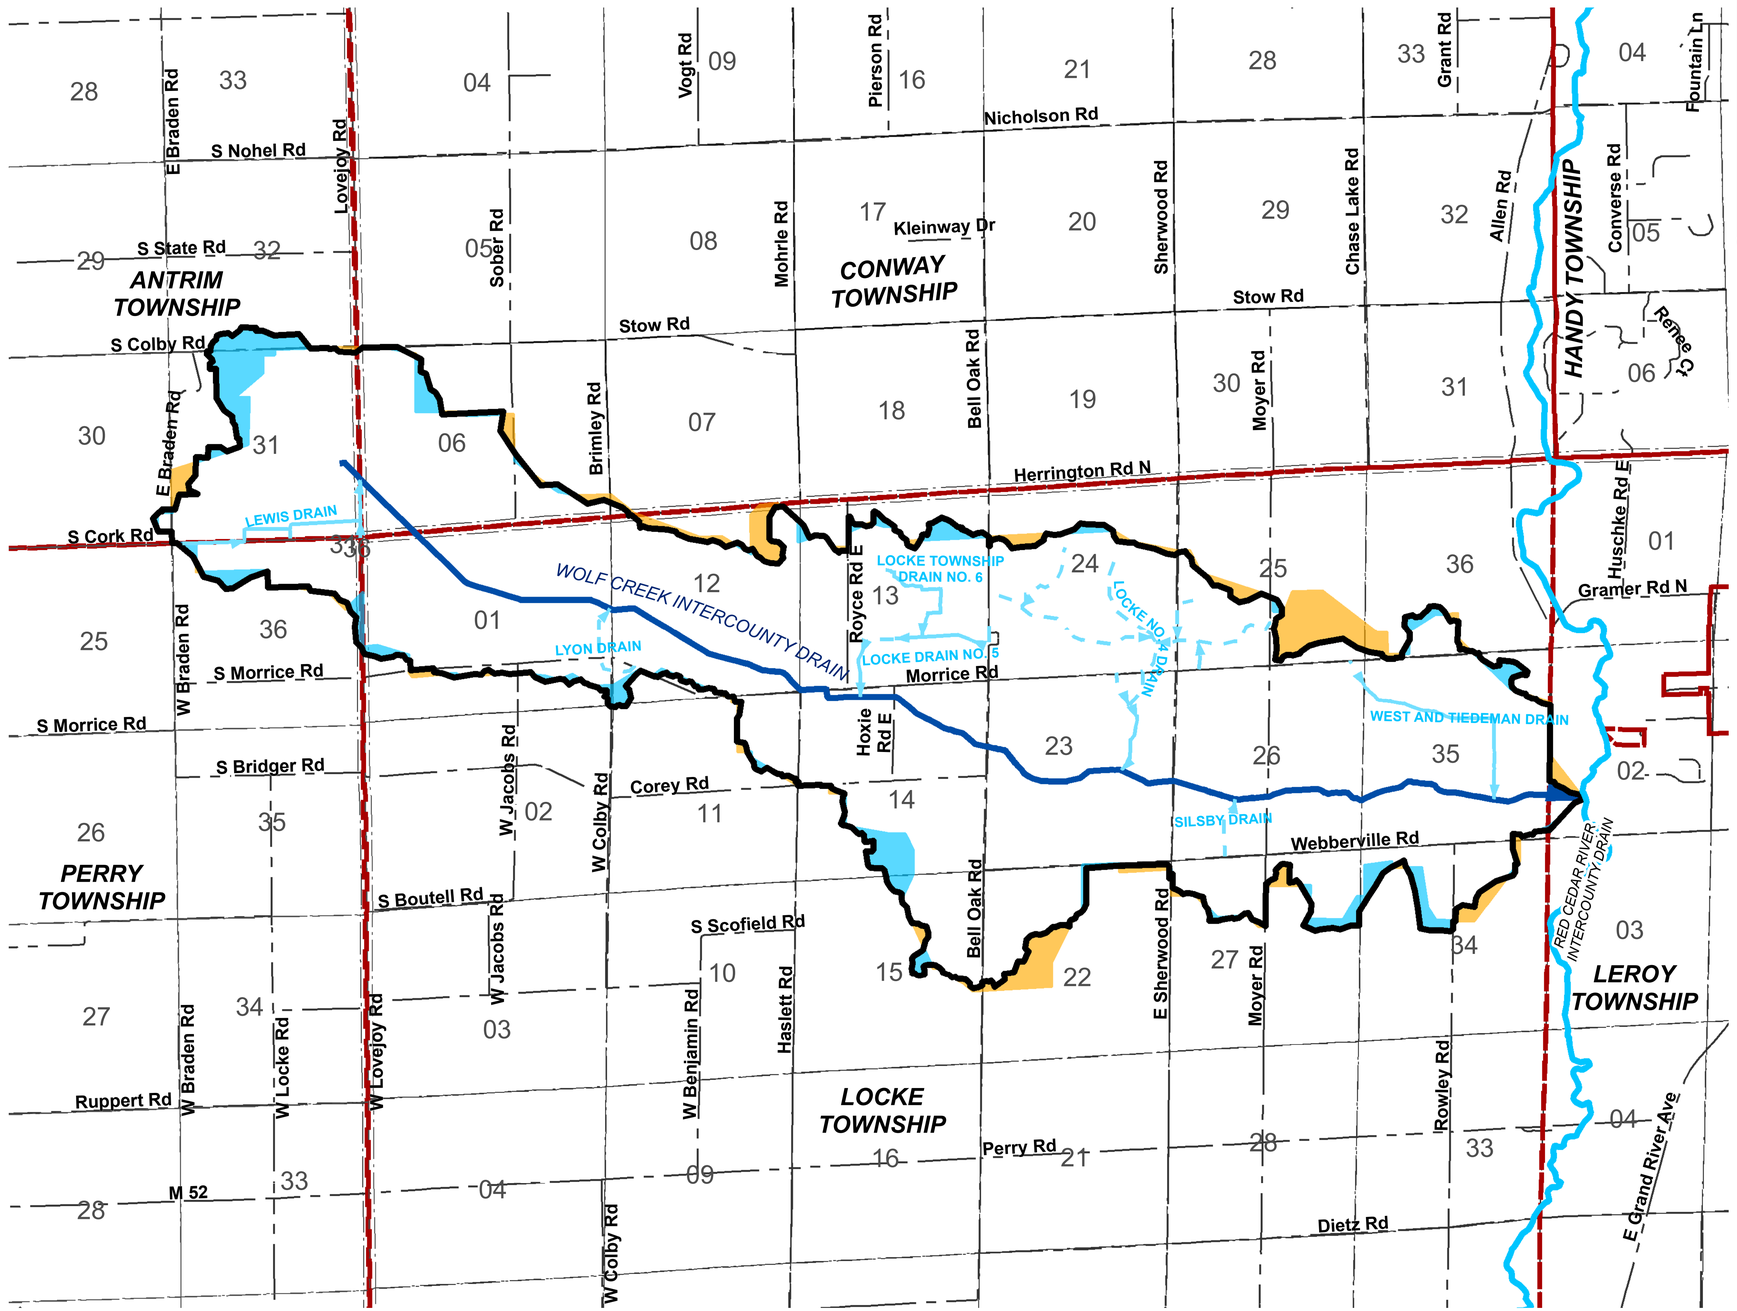

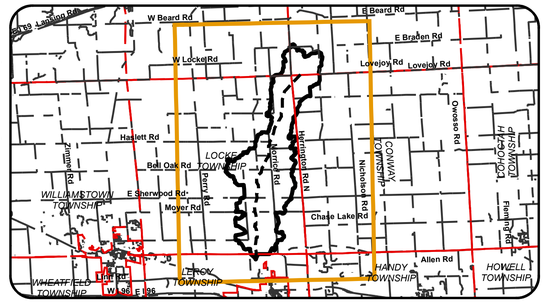

LOCATION MAP
NOT TO SCALE

Legend

- OUTLET DRAIN

TRIBUTARY DRAINS

- OPEN CHANNEL DRAIN
- TILE DRAIN
- DRAINAGE DISTRICT BOUNDARY
- APPROXIMATE DRAIN LOCATION
- LAND RECOMMENDED TO BE ADDED
- LAND RECOMMENDED TO BE REMOVED
- MUNICIPALITY BOUNDARY
- SECTIONS
- ROADS

DRAINAGE DISTRICT INFORMATION

INGHAM COUNTY	5,492 AC - 82.43%
LIVINGSTON COUNTY	457.5 AC - 6.87%
SHIAWASSEE COUNTY	713.5 AC - 10.7%
TOTAL	6,663 AC - 100%

DRAIN DATA

OPEN DRAIN	39,270 FT
TOTAL LENGTH	39,270 FT 7.44 MILES

DRAIN LENGTH REFERENCED
FROM SURVEY DATED 18950522-27

2,000 1,000 0 2,000 4,000 6,000 Feet
SCALE: 1" = 2000'

MISS DIG 811
Know what's below. Call before you dig.

REVISIONS/SUBMITTALS

LSG Engineers & Surveyors
3135 PINE TREE RD
SUITE D
LANSING, MI 48911
PH. (517) 393-2902
FAX (517) 393-2608
www.lsg-es.com

PREPARED FOR:
WOLF CREEK INTERCOUNTY DRAIN
DRAINAGE DISTRICT
LEROY & LOCKE TOWNSHIPS, INGHAM COUNTY
CONWAY TOWNSHIP, LIVINGSTON COUNTY
ANTRIM & PERRY TOWNSHIPS, SHIAWASSEE COUNTY

DRAINAGE DISTRICT MAP
FOR
WOLF CREEK INTERCOUNTY DRAIN
LEROY & LOCKE TOWNSHIPS, INGHAM COUNTY
CONWAY TOWNSHIP, LIVINGSTON COUNTY
ANTRIM & PERRY TOWNSHIPS, SHIAWASSEE COUNTY

Map-W2600-1
FILE
DESIGNED BY: RAH
DRAWN BY: RAH
CHECKED BY: ADB
DATE: 12/5/2017
SCALE
HOR. 1" = 2000'
VERT. NA
PROJECT NO.
2020
SHEET NO.
COVER

PATH: C:\COUNTY_DES\WGHAM - LIVINGSTON INTERCOUNTY\MXD\SMAP-W2600-1.MXD, PRINTED ON: 12/5/2017, BY: HGEFT